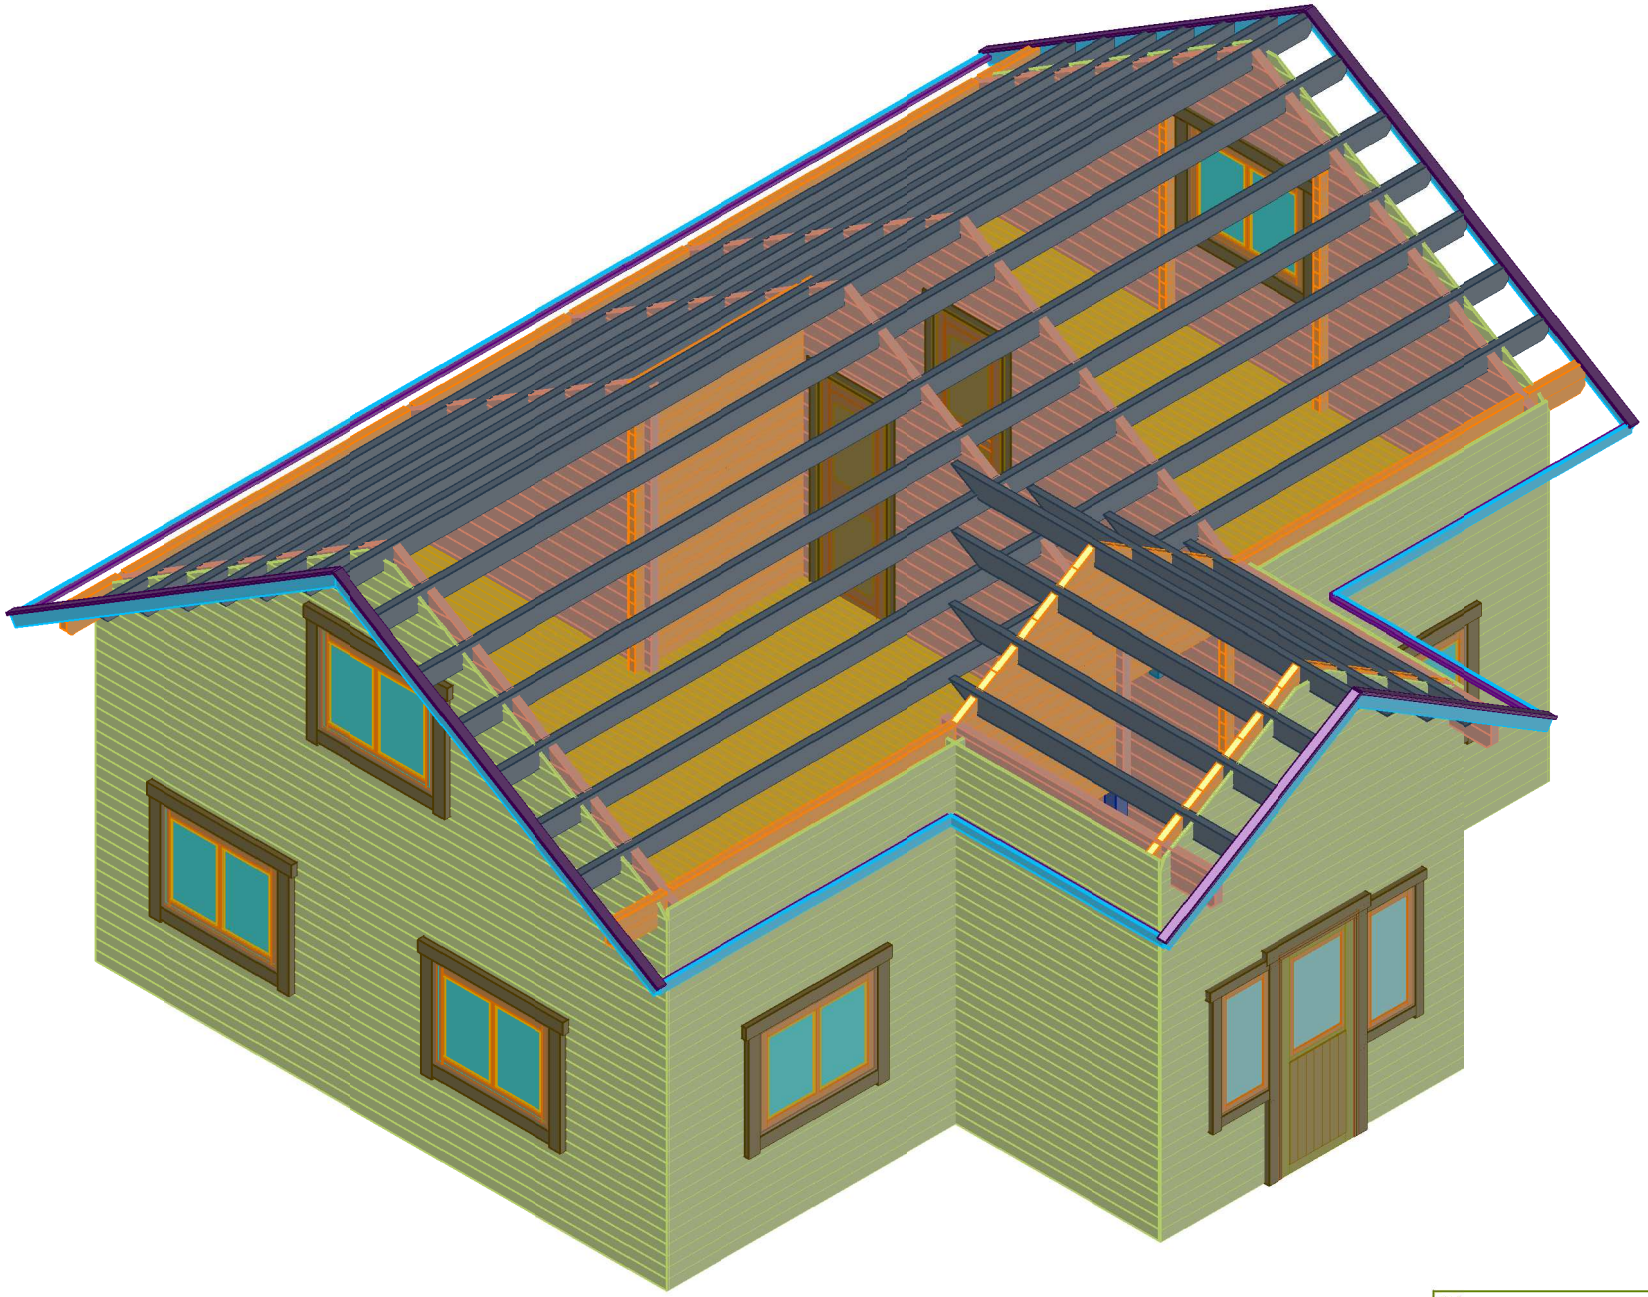

Code Castellon_Burgos		Page 1	17.01.018
Drawing 3D			Scale 1:100
Wall_70+90+18	File Castellon_Burgos 3D.dwg		

H = 1.500 m
TOTAL: 61.98 m2

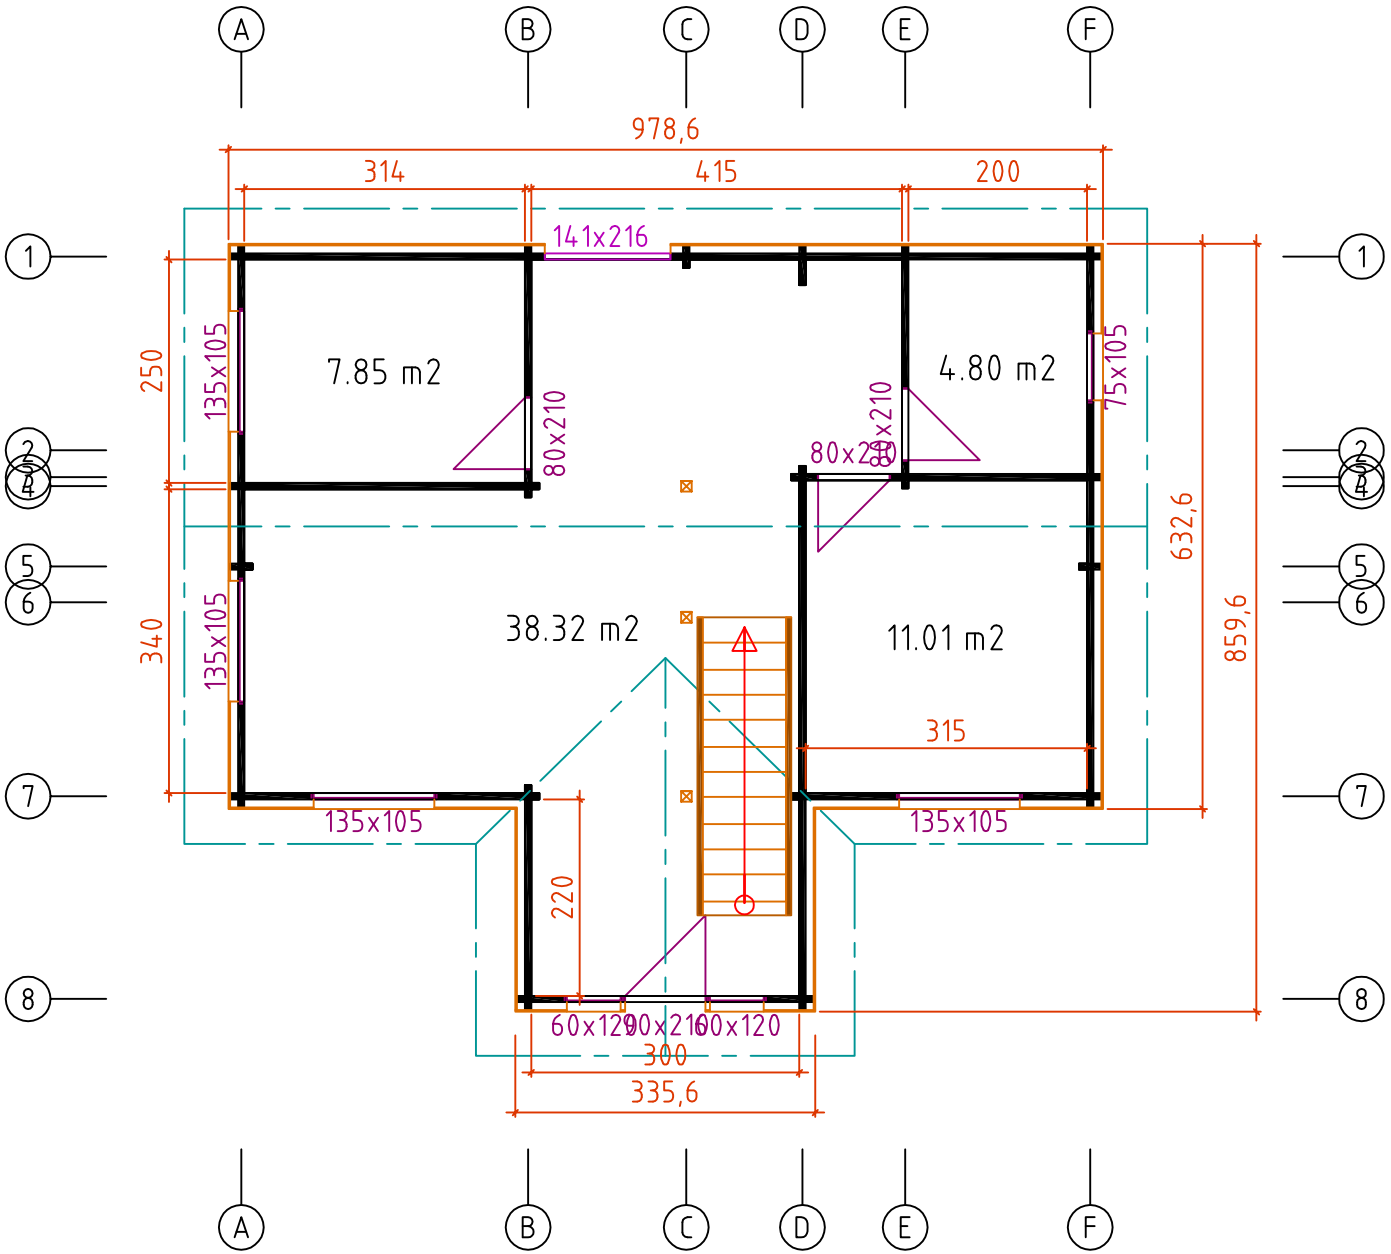

Code Castellon_Burgos		Page 1	17.01.018
Drawing Plan ground floor			Scale 1:100
Wall_70+90+18	File Castellon_Burgos.dwg		

H = 3.720 m
TOTAL: 60.77 m2

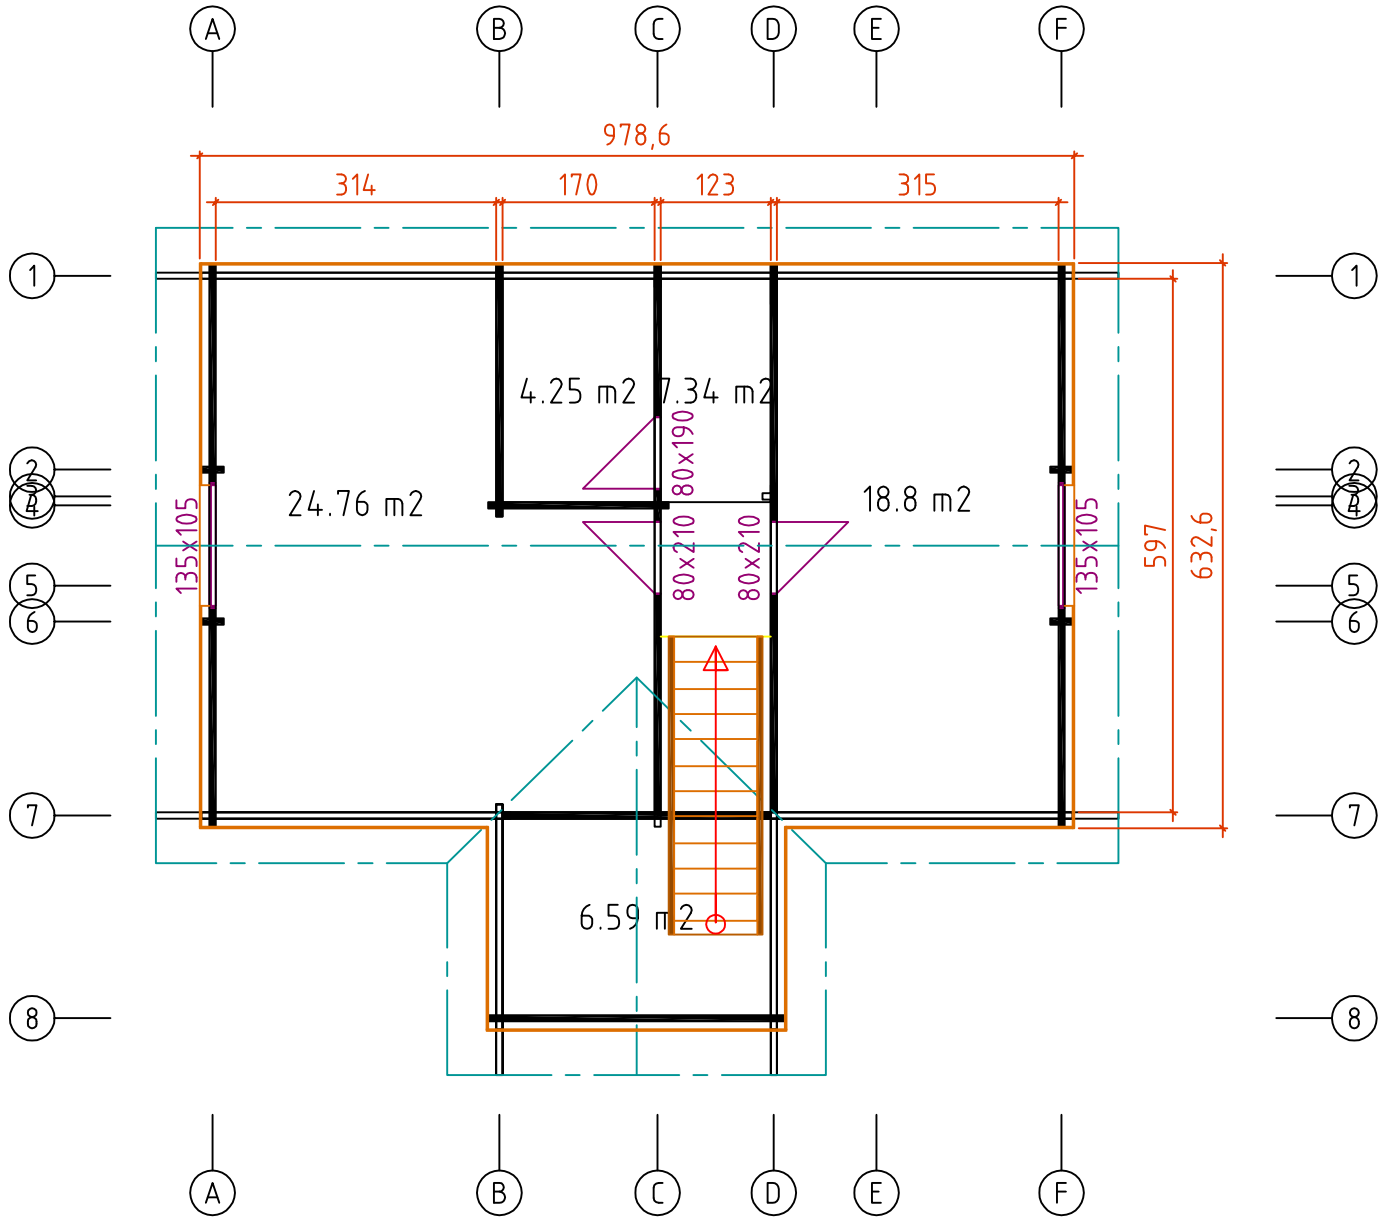

Code Castellon_Burgos	Page 1/1		17.01.018
Drawing Plan First floor			Scale 1:100
Wall_70+90+18	File Castellon_Burgos.dwg		

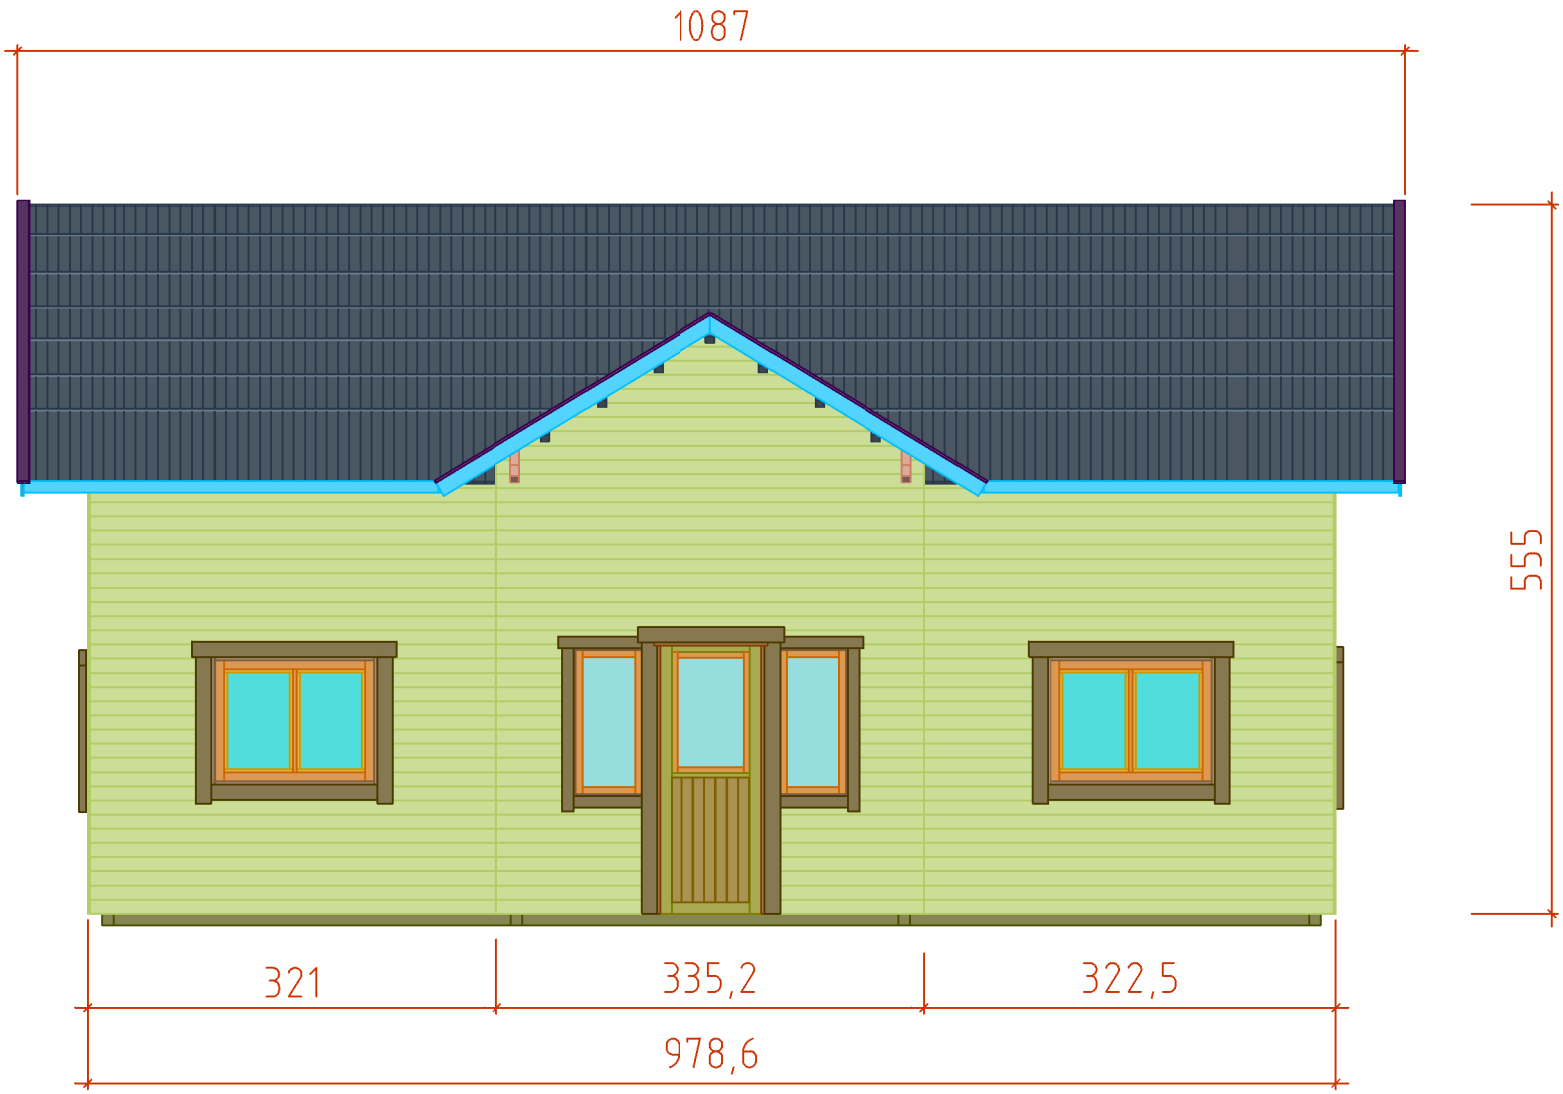

Code Castellon_Burgos	Page 1		17.01.018
Drawing Facade_1			Scale 1:100
Wall_70+90+18	File Castellon_Burgos 3D.dwg		

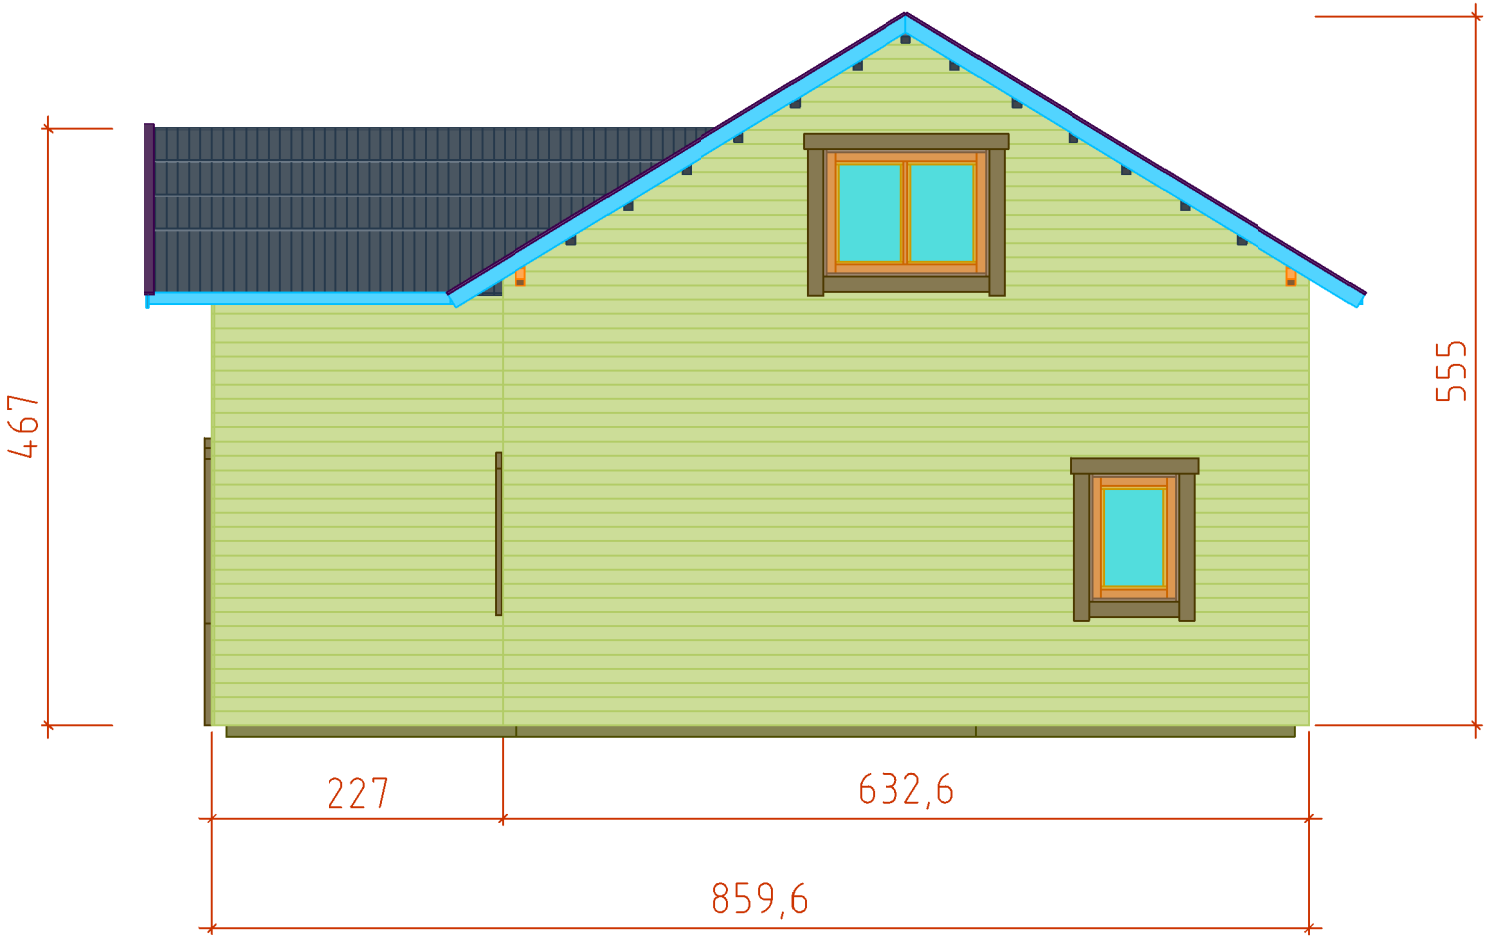

Code Castellon_Burgos	Page 2		17.01.018
Drawing Facade_2			Scale 1:100
Wall_70+90+18	File Castellon_Burgos 3D.dwg		

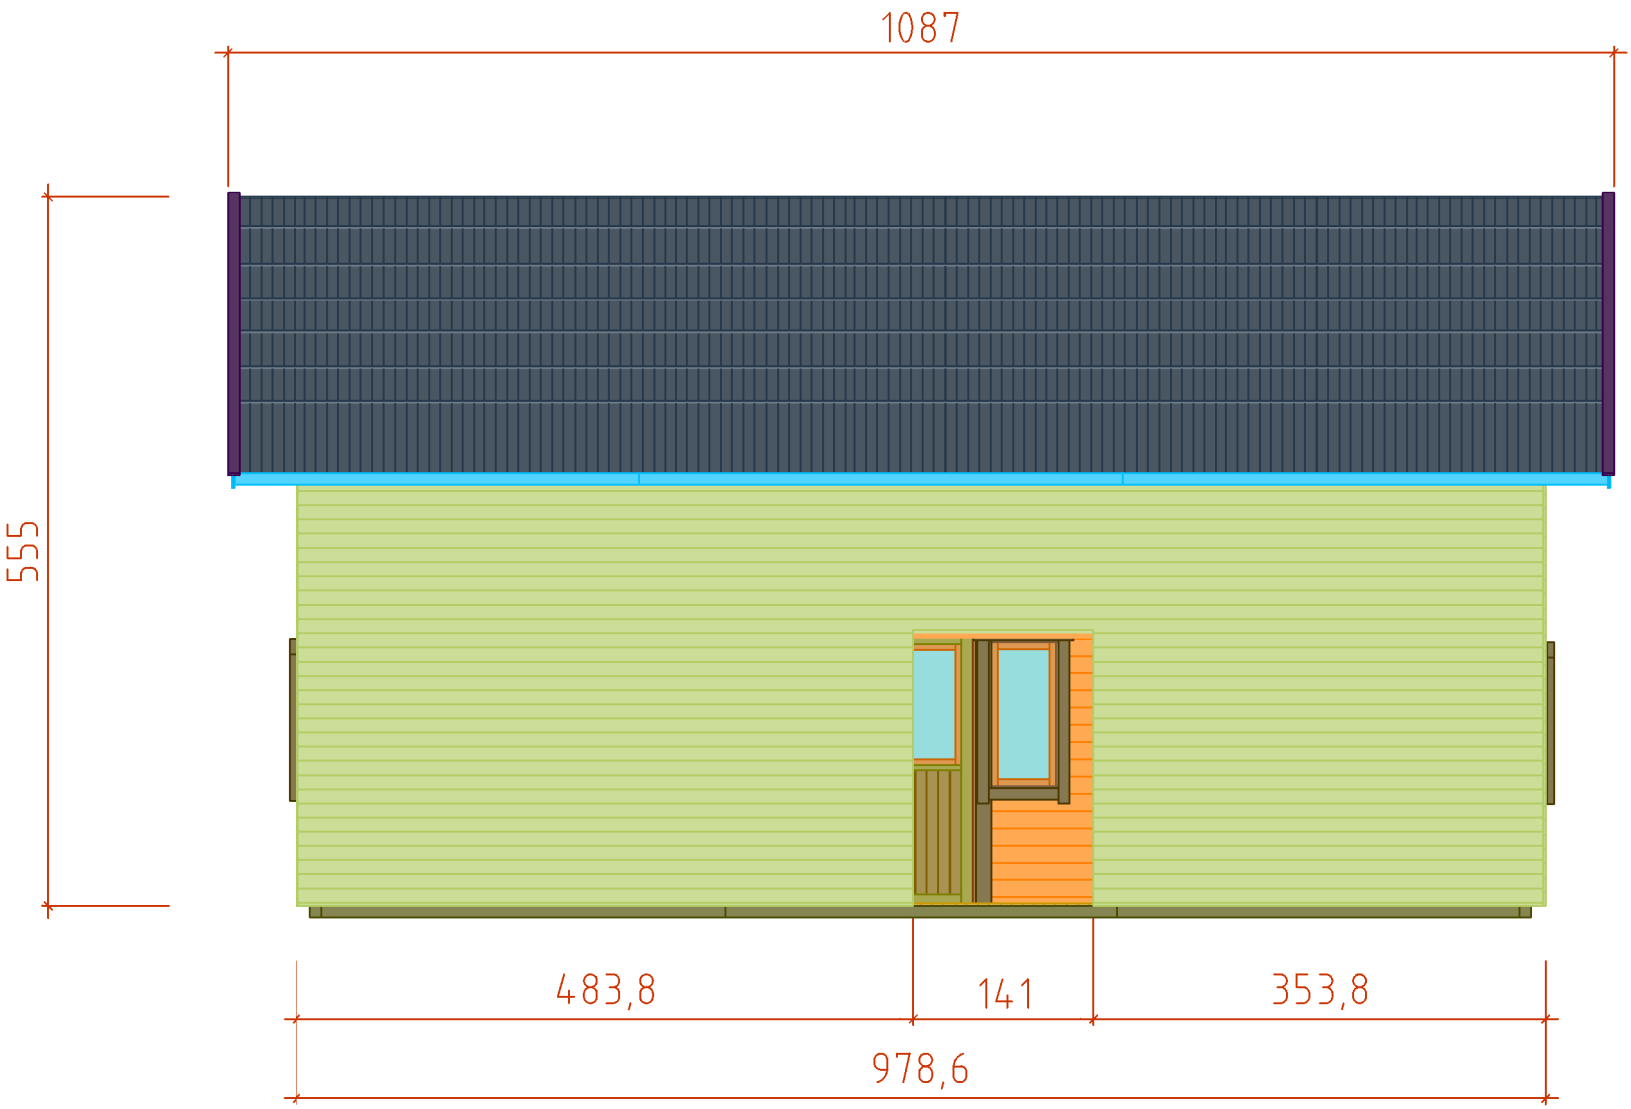

Code Castellon_Burgos	Page 3		17.01.018
Drawing Facade_3			Scale 1:100
Wall_70+90+18	File Castellon_Burgos 3D.dwg		

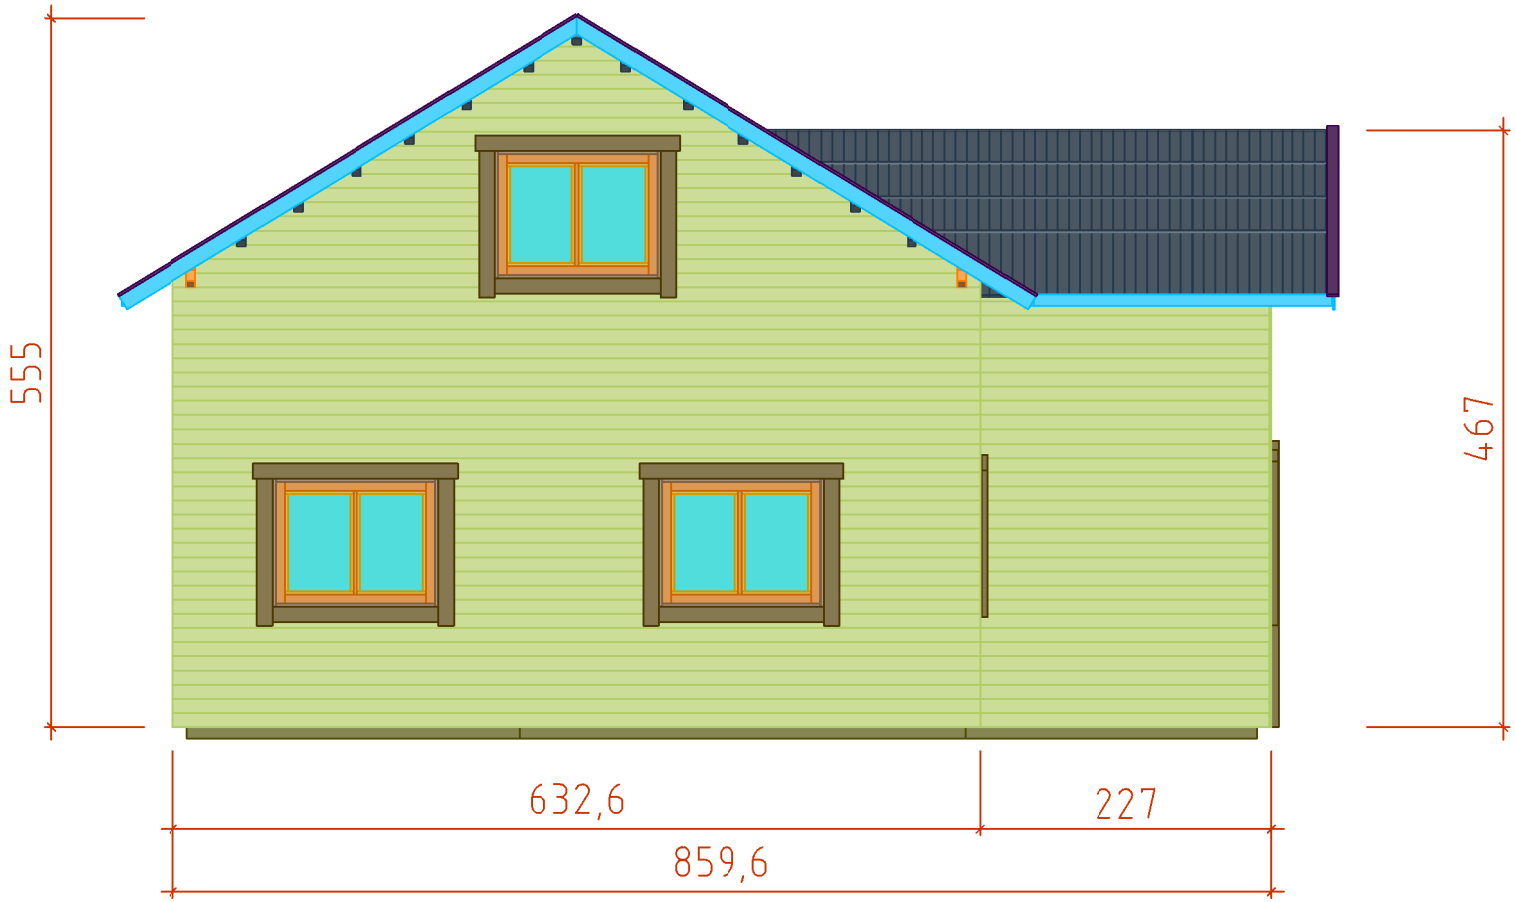

Code Castellon_Burgos	Page 4		17.01.018
Drawing Facade_4			Scale 1:100
Wall_70+90+18	File Castellon_Burgos F_2.dw		

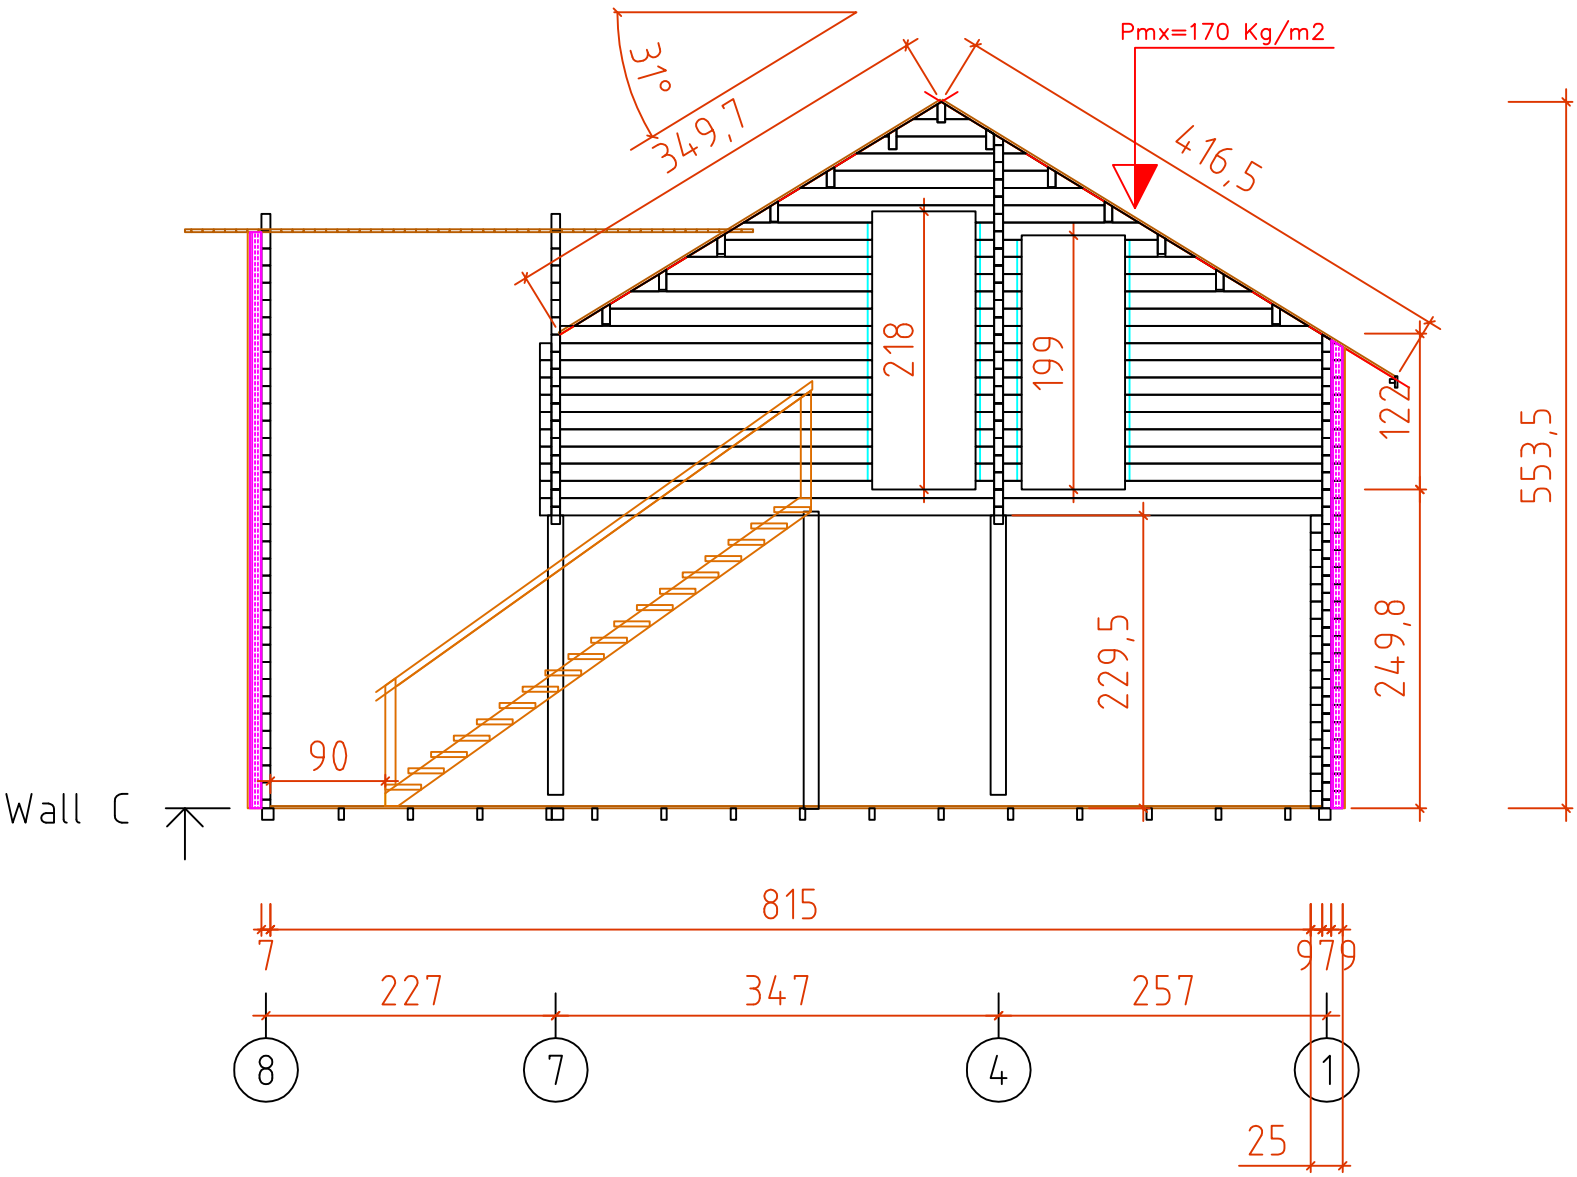

Code Castellon_Burgos		Page 4	17.01.018
Drawing WALL C			Scale 1:100
Wall_70+90+18		File Castellon_Burgos.dwg	